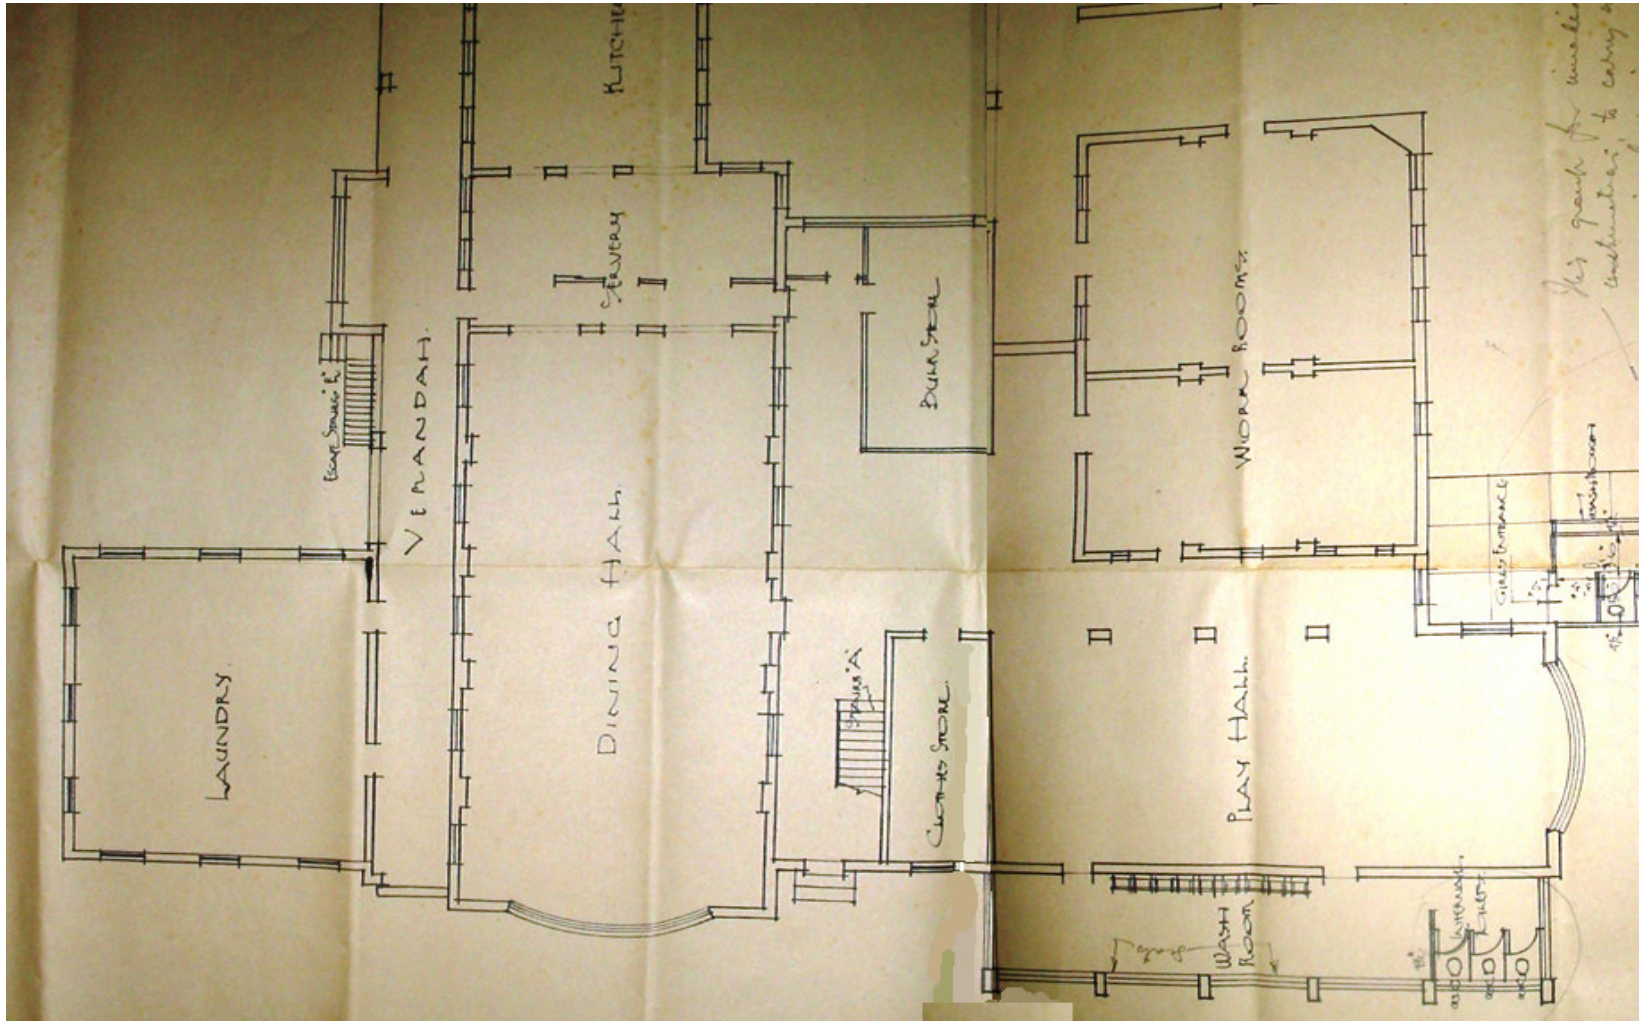Ground-floor layout of home between the early 1950's and 1972
The original drawing is shown below - minor modifications were made to the final plans